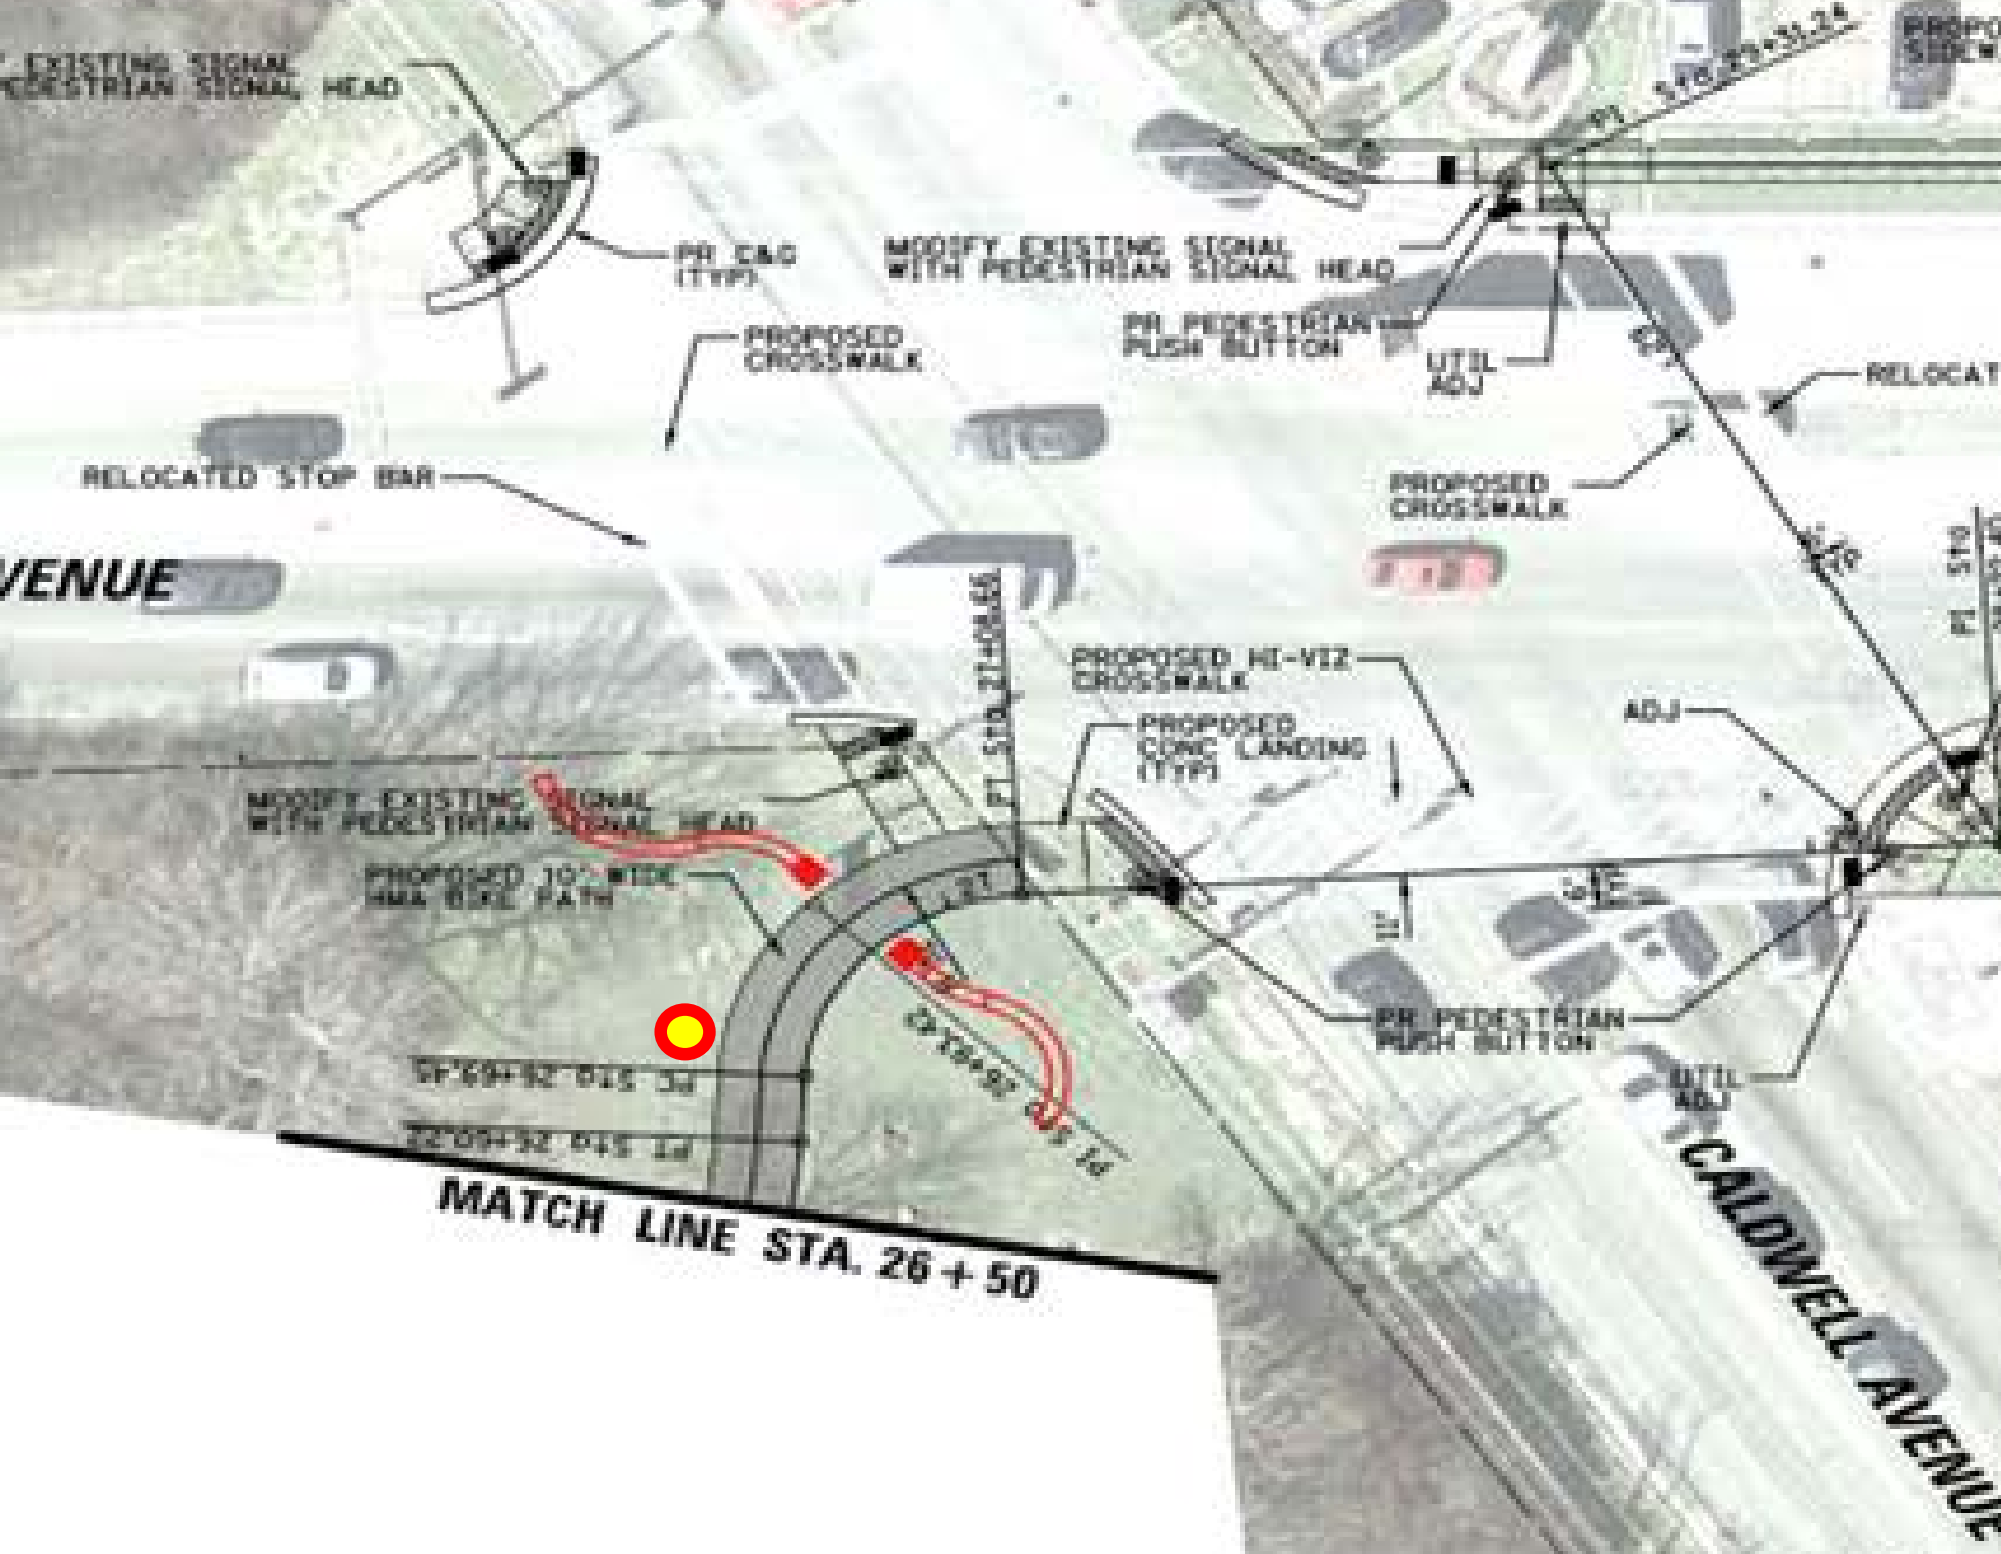
PEDESTRIAN SIGNAL HEAD
PR C&G (TYP)
MODIFY EXISTING SIGNAL WITH PEDESTRIAN SIGNAL HEAD
PROPOSED CROSSWALK
PR PEDESTRIAN PUSH BUTTON
UTIL ADJ
RELOCATED STOP BAR
PROPOSED CROSSWALK
PROPOSED HI-VIZ CROSSWALK
PROPOSED CONC LANDING (TYP)
ADJ
MODIFY EXISTING SIGNAL WITH PEDESTRIAN SIGNAL HEAD
PROPOSED 10' WIDE MUA BIKE PATH
PR PEDESTRIAN PUSH BUTTON
UTIL ADJ
MATCH LINE STA. 26+50
CALDWELL AVENUE