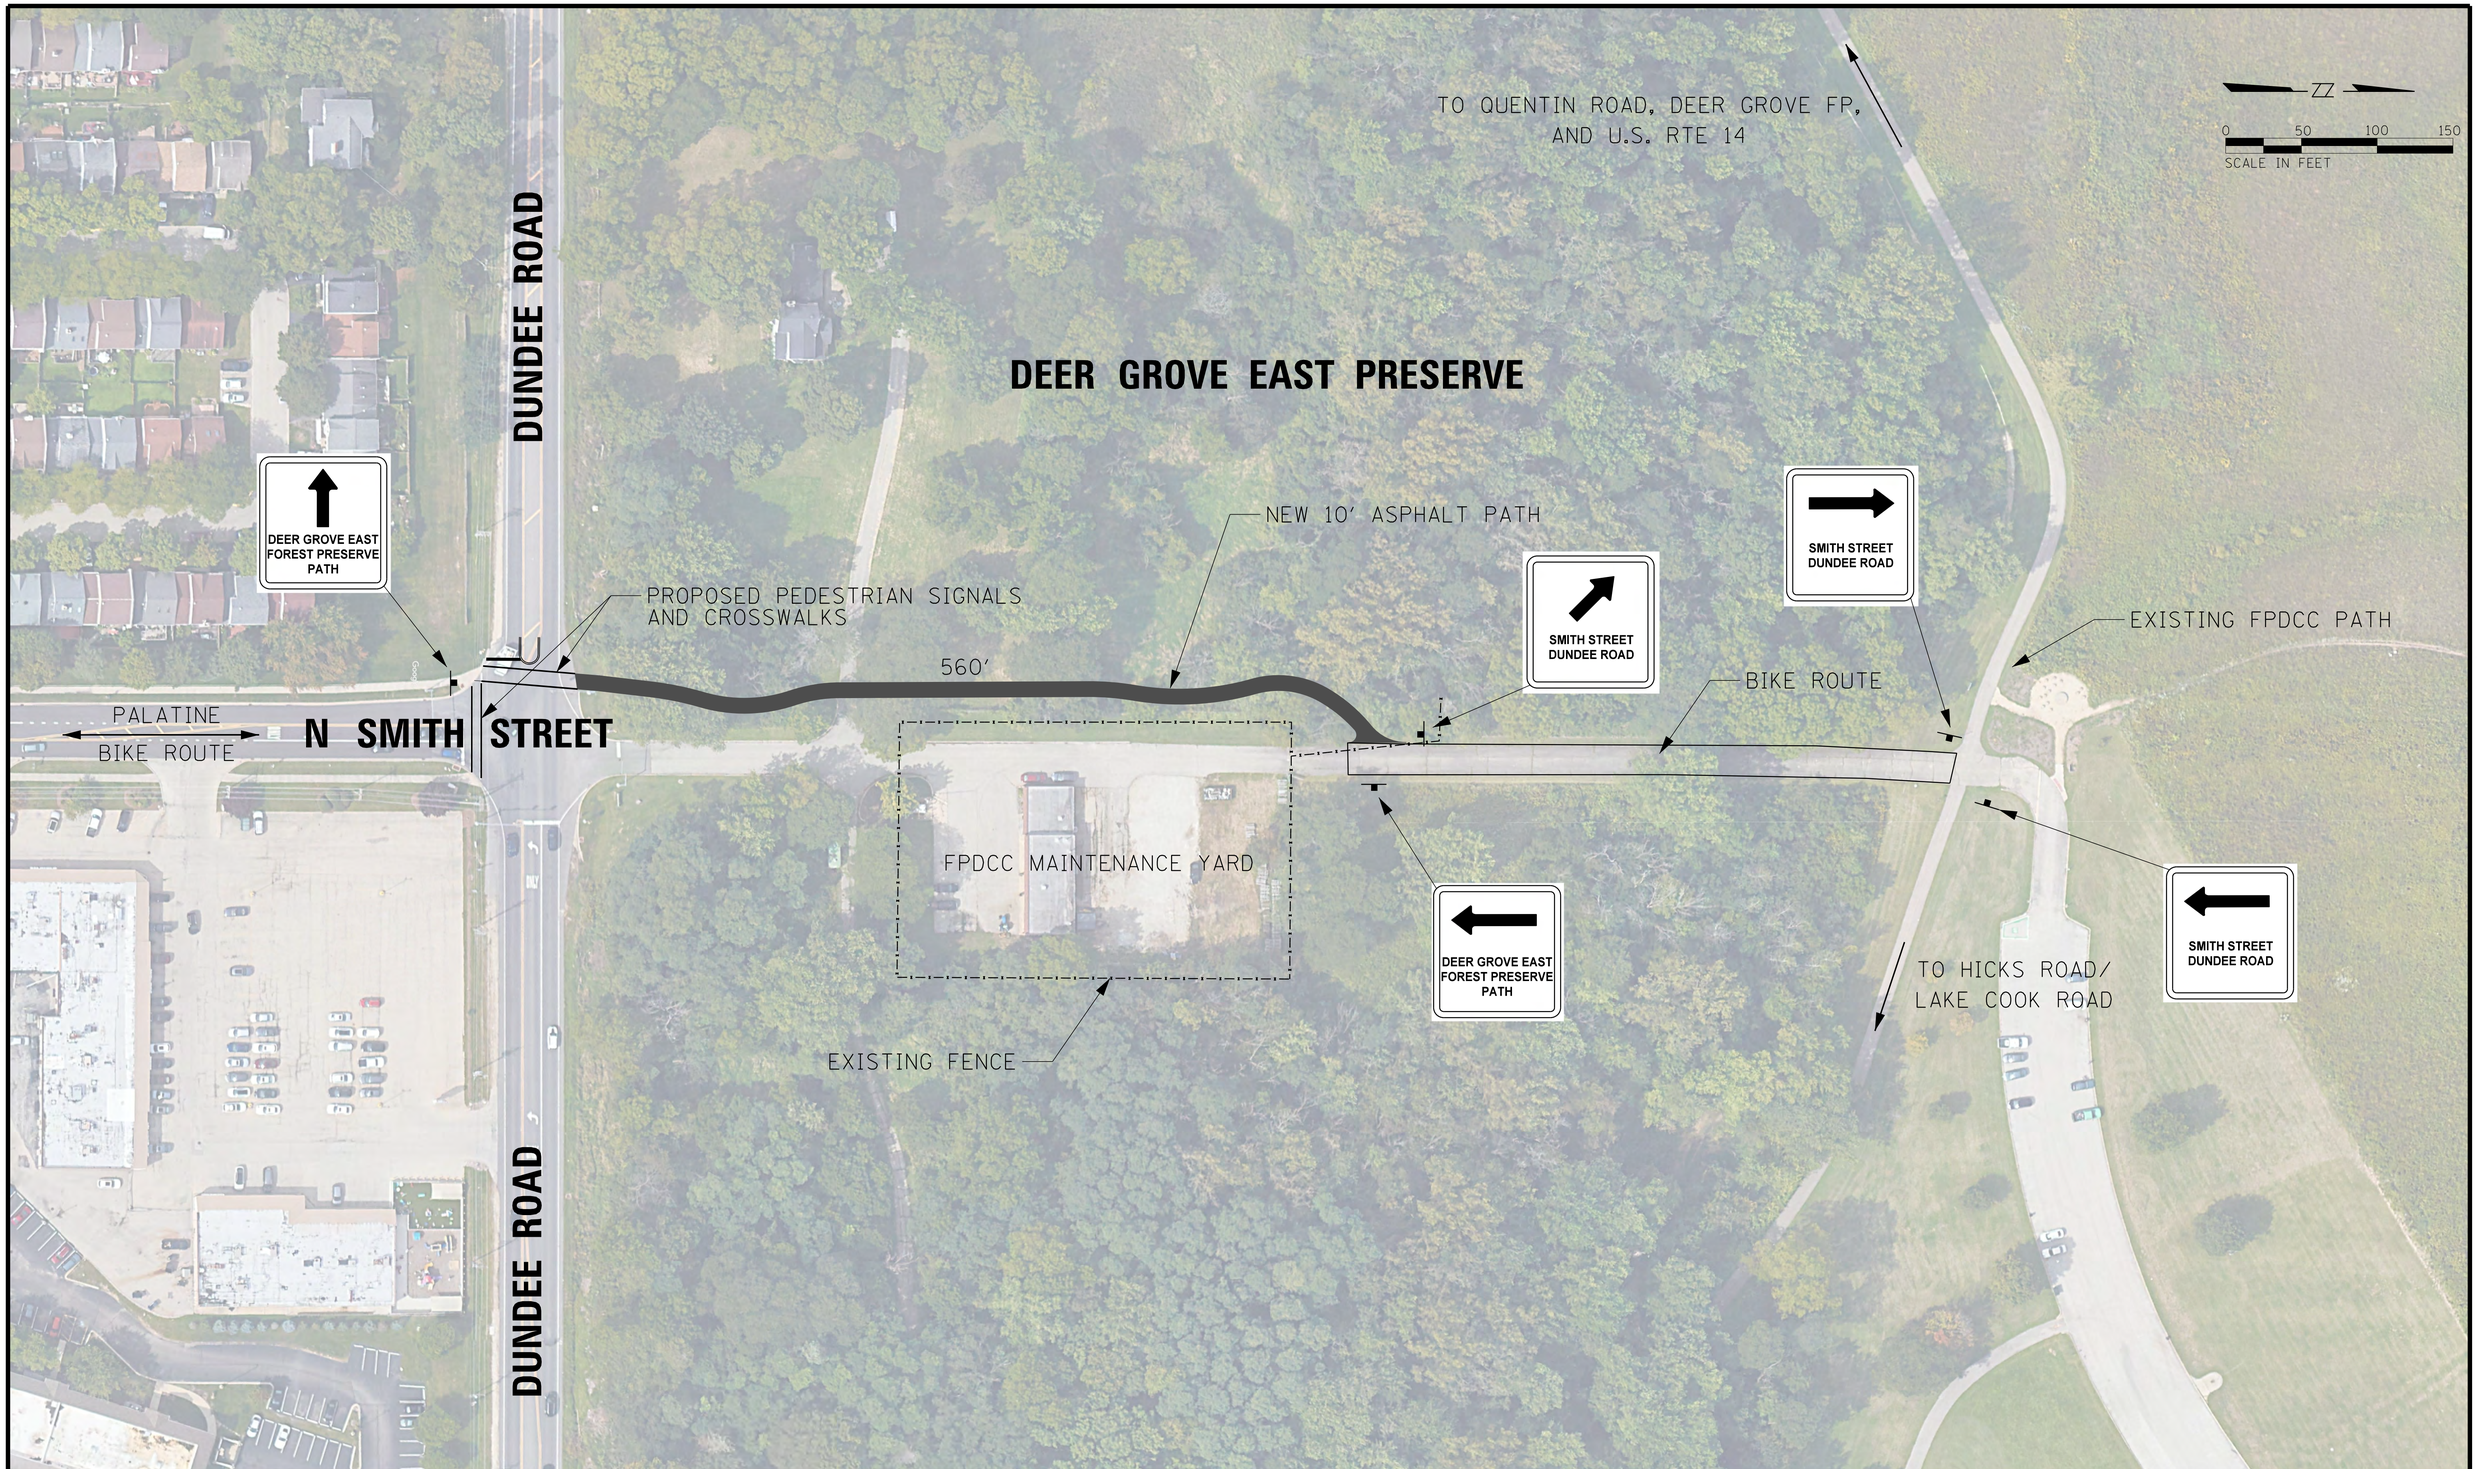

CHRISTOPHER B. BURKE ENGINEERING, LTD.
9575 W. Higgins Road, Suite 600
Rosemont, Illinois 60018
(847) 823-0500

CLIENT: PALATINE

NO.	DATE	NATURE OF REVISION	CHKD.

DSGN.	
DWN.	
CHKD.	
SCALE:	50'
PLOT DATE:	8/12/2021
CAD USER:	nmorel
MODEL:	Default

FILE NAME N:\Palatine\210024\Civil\CONNECTIONEXHIBIT_210024.SHT

TITLE:

PROPOSED PATH CONNECTION SMITH STREET TO DEER GROVE EAST FOREST PRESERVE PATH

PROJ. NO.	210024
DATE:	8/12/2021
SHEET	1 OF 1
DRAWING NO.	

EXHIBIT