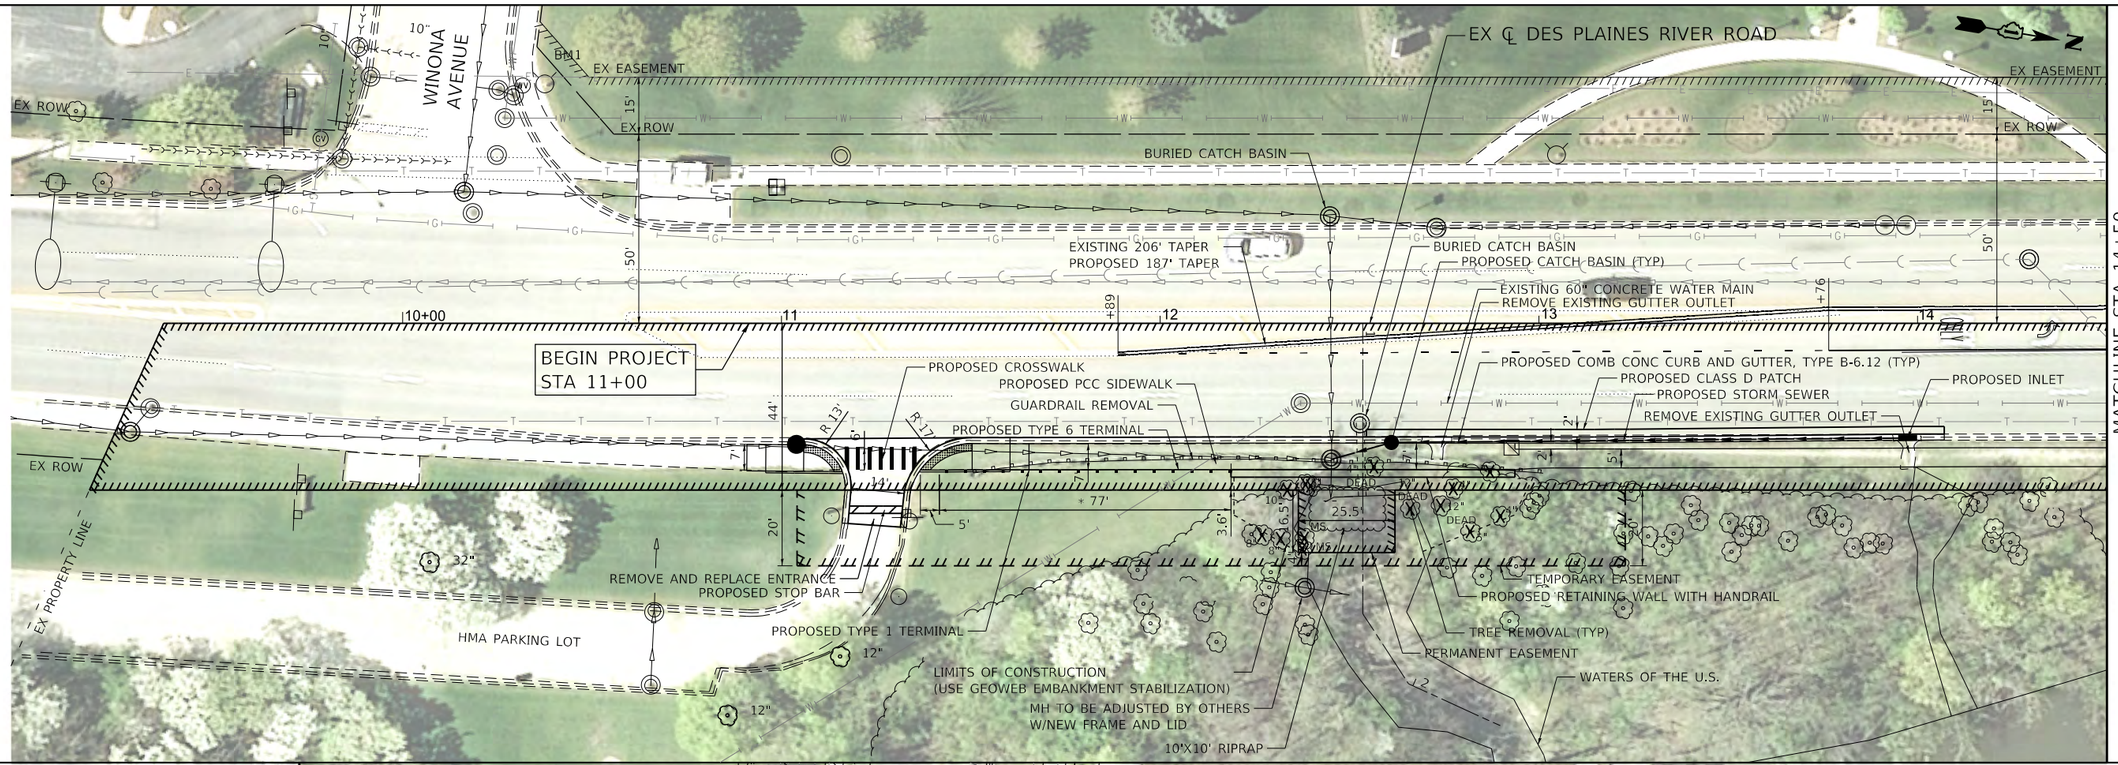

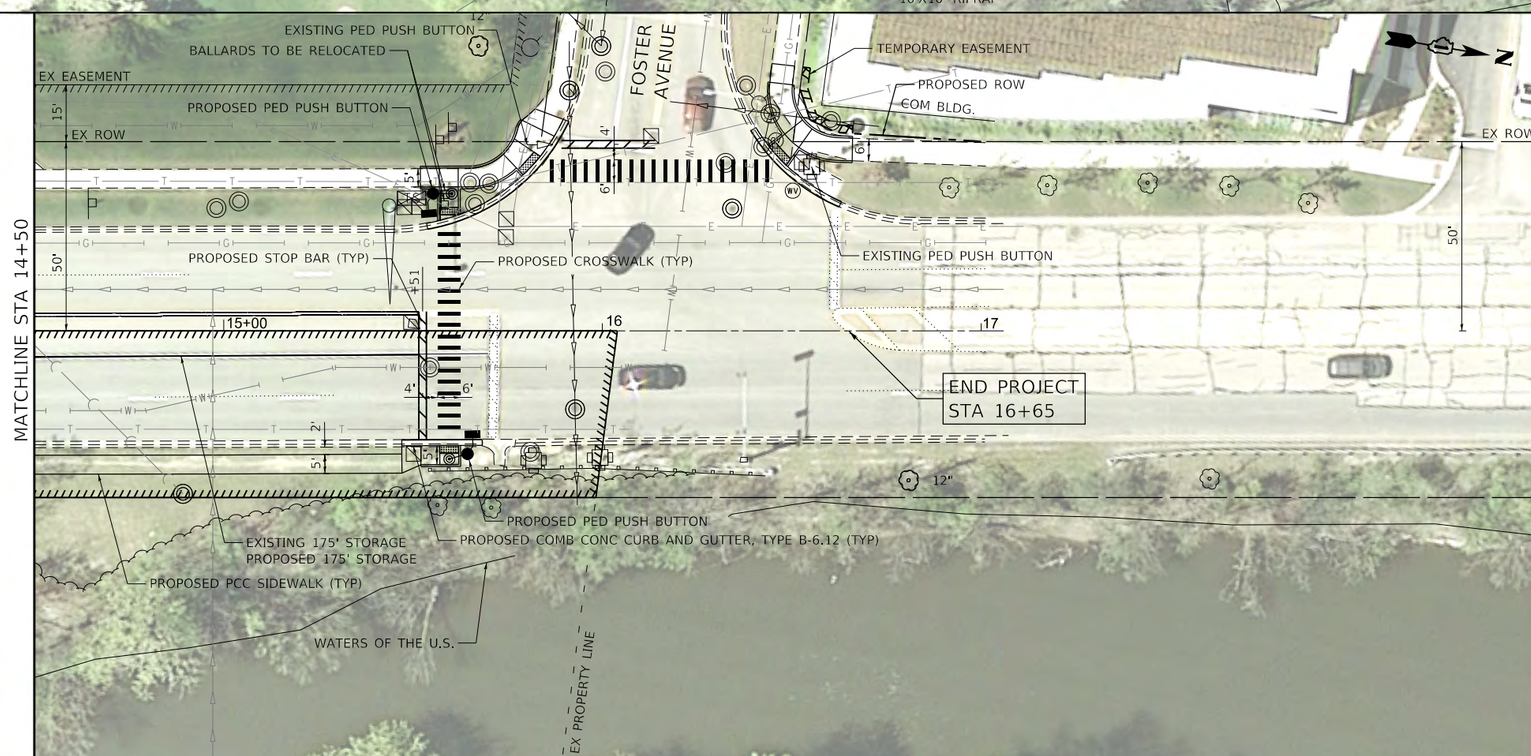

* REQUIRED GUARDRAIL LENGTH OF NEED EQUALS 25'. TYPE 1 TERMINAL CAN BE LESS THAN 50' PER IDOT DISTRICT ONE STANDARD BD-34.

0 20' 40'
GRAPHIC SCALE

E-4.1

DATE PLOTTED = 8/7/2019 5:30:10 PM
PEN TABLE = $PENTBL$
PLOT DRIVER = $PLOTDRV$
FILE NAME = N:\PROJ\00220172.001\00220172.11\Roadway\Proposed_Plan\00220172.11-sht-plan-plan.dgn

USER NAME = theuer	DESIGNED - MRJ	REVISED -	STATE OF ILLINOIS DEPARTMENT OF TRANSPORTATION
	DRAWN - AMH	REVISED -	
PLOT SCALE = 40.0000 ' / in.	CHECKED - MRJ	REVISED -	
PLOT DATE = 8/7/2019	DATE -	REVISED -	

DES PLAINES RIVER ROAD OVER DITCH
PRELIMINARY GEOMETRY

SCALE: 1" = 20' | SHEET NO. OF SHEETS | STA. TO STA.

FAU RTE.	SECTION	COUNTY	TOTAL SHEETS	SHEET NO.
		COOK	01	01
		CONTRACT NO.		

FED. ROAD DIST. NO. 1 | ILLINOIS | FED. AID PROJECT