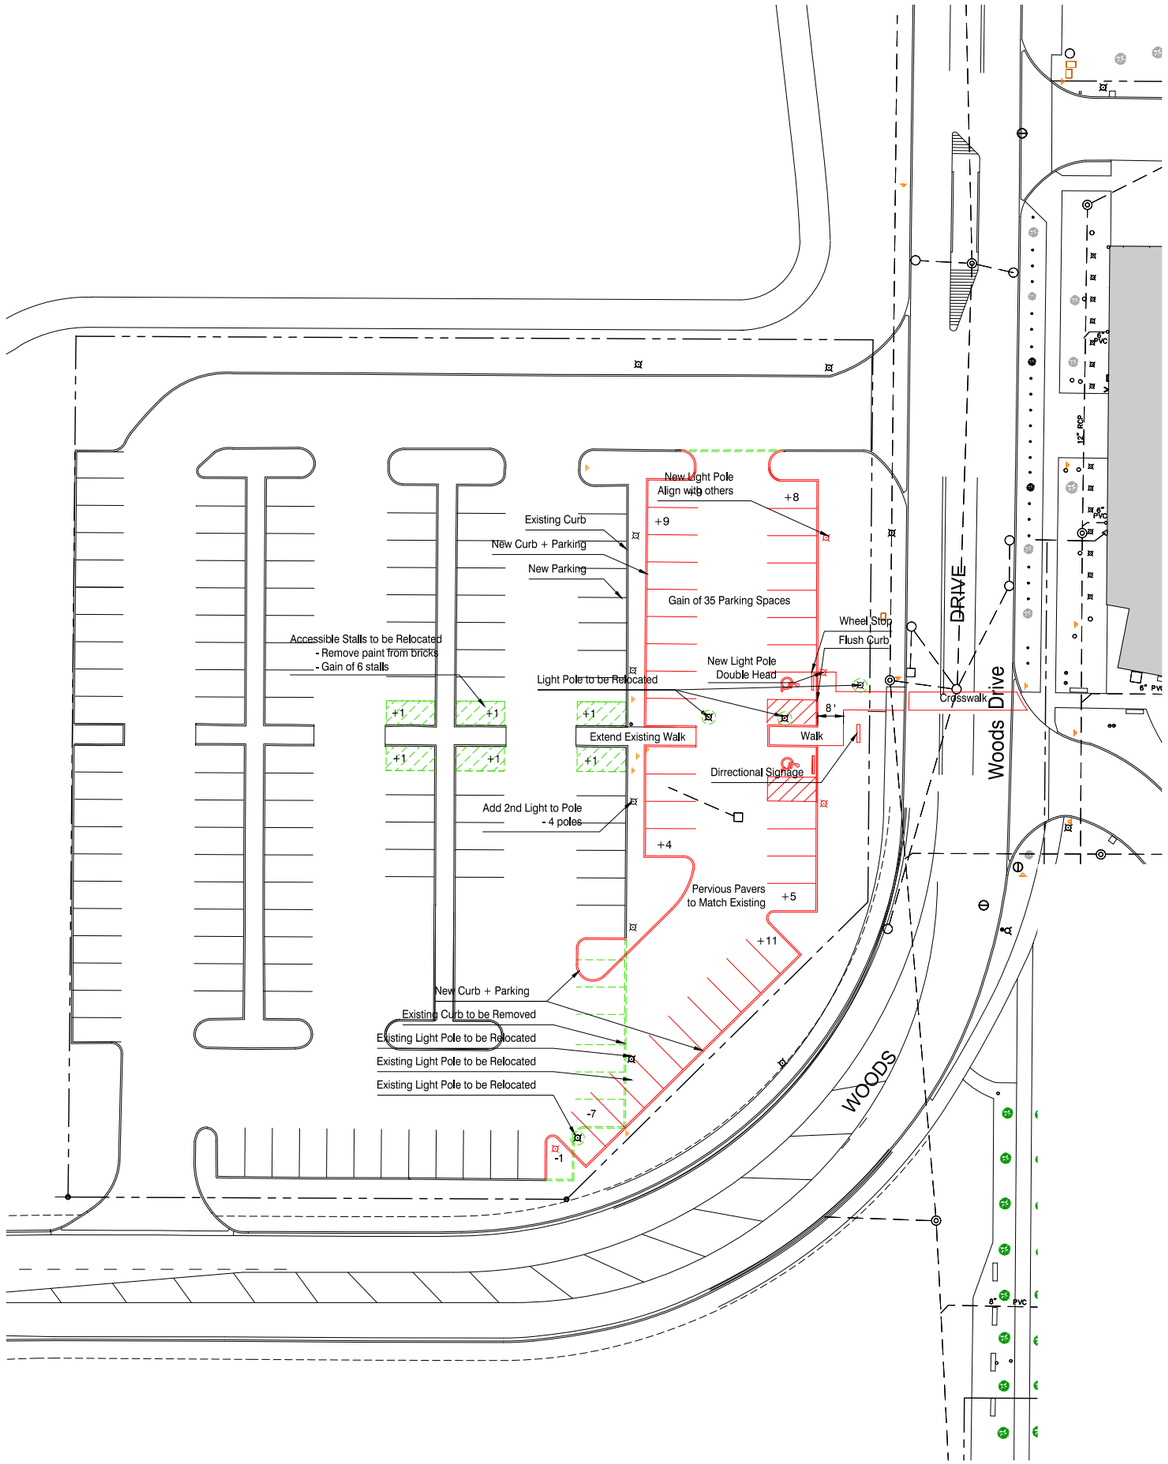

North

0 25' 50' 100'

HKM Illinois Holocaust Museum

Architecture Planning Landscape Architecture

Lot Improvements

September 1, 2021